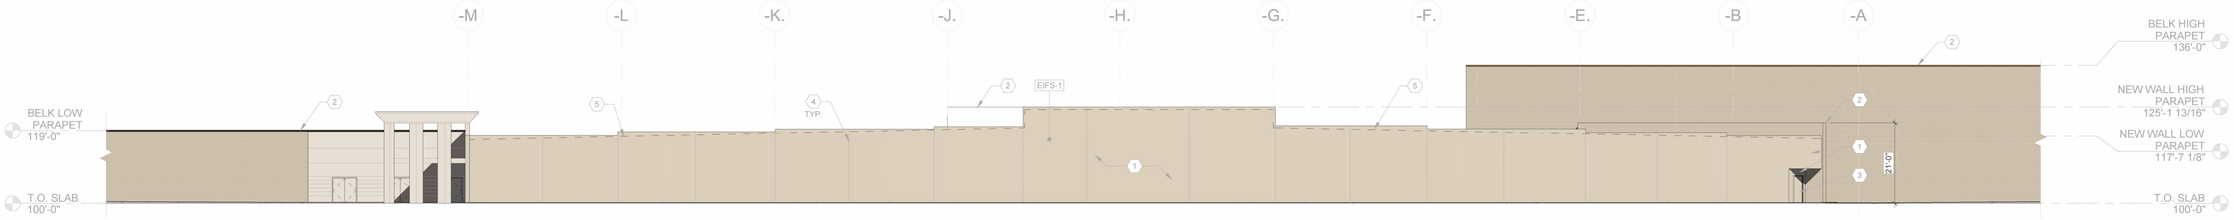

1 NORTHWEST BUILDING ELEVATION - RENDERED

SCALE: 1/16" = 1'-0"

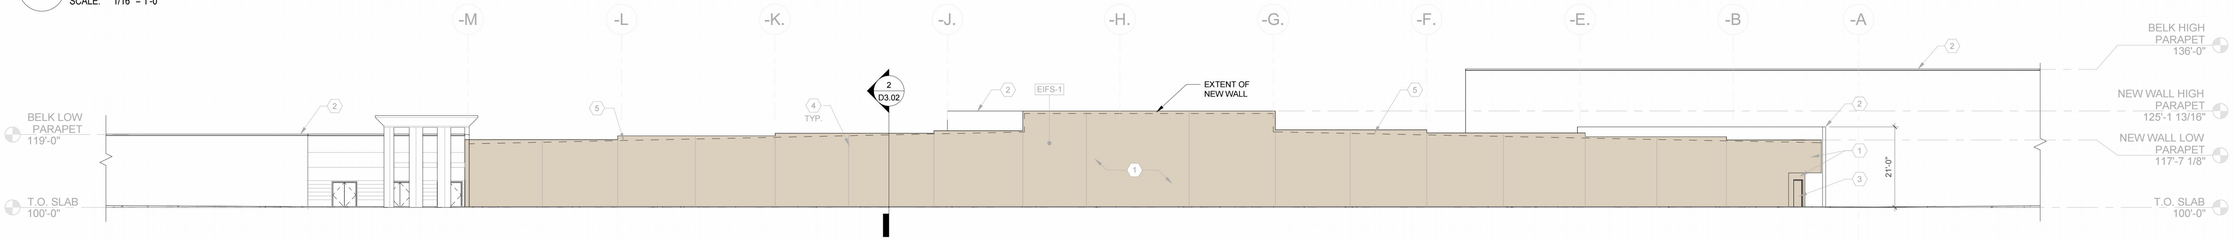

3 NORTHWEST BUILDING ELEVATION - B&W

SCALE: 1/16" = 1'-0"

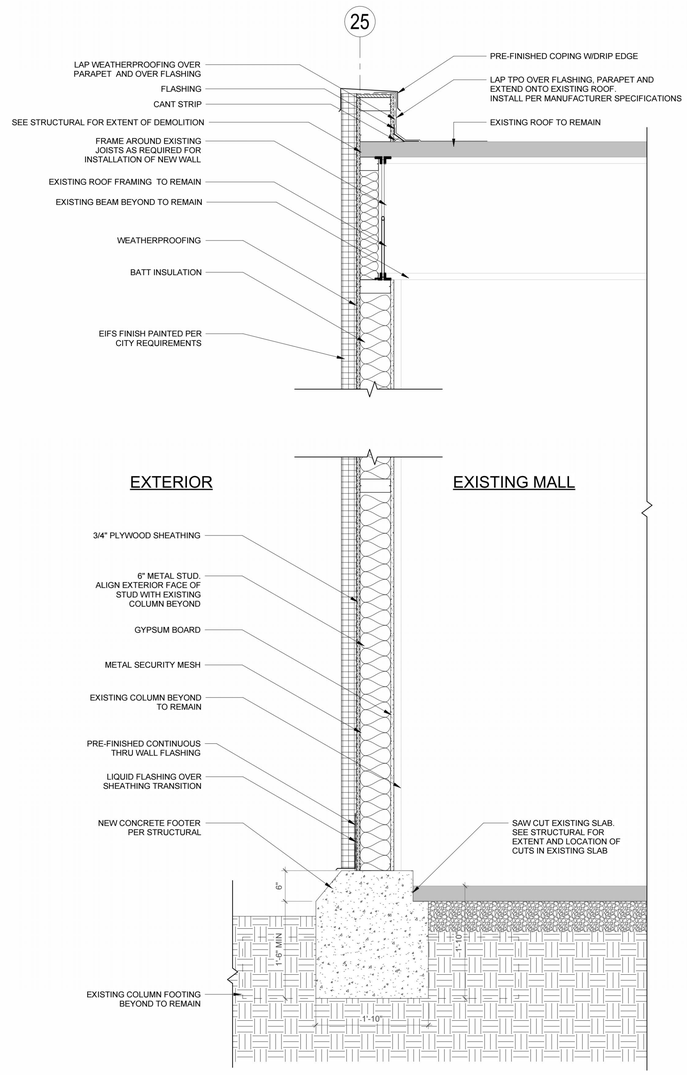

2 PROPOSED EXTERIOR MALL WALL

SCALE: 1" = 1'-0"

MATERIAL SCHEDULE

(FOR NEW WALLS AND CEILINGS ONLY)

MARK	MATERIAL
EIFS-1	EXTERIOR INSULATION FINISH SYSTEM WITH CHANNELED DRAINAGE SYSTEM WITH SMOOTH FINISH. USE INTEGRAL COLORED FINISH COAT TO MATCH PAINT COLOR INDICATED.

EIFS-1

ELEVATION KEY NOTES

MARK	DESCRIPTION
1	NEW WALL WITH EIFS FINISH. REFER TO STRUCTURAL DRAWINGS
2	EXISTING WALL AND PARAPET BEYOND TO REMAIN.
3	NEW EXTERIOR EGRESS DOOR. PAINT TO MATCH ADJACENT WALL.
4	EIFS JOINT
5	ROOF LINE BEYOND

#

CHARLOTTESVILLE, VA

THE HOME DEPOT

2455 PACES FERRY ROAD, C-19
ATLANTA, GA 30339-4024
T: 770.433.8211

8444 Westpark Dr, Ste 120
McLean, VA 22102

703 564 8484
MG2.com

DEMOLITION BID SET

12/18/2023

DOUGLAS E. BROOKBANK
LICENSE NUMBER: 0401 013582
EXPIRATION DATE: 07/31/2024

© MG2, Inc. All rights reserved. No part of this document may be reproduced in any form or by any means without permission in writing from MG2, Inc.

DATE	DESCRIPTION

PM: DB
DRAWN BY: FW
05/15/23

PROPOSED BUILDING ELEVATIONS -RENDERED

D3.02

12/18/2023 5:27:28 PM Autodesk Docs://HD-Charlottesville-WH-23-56140-1A/HD-Charlottesville-WH-23-56140-1A.rvt