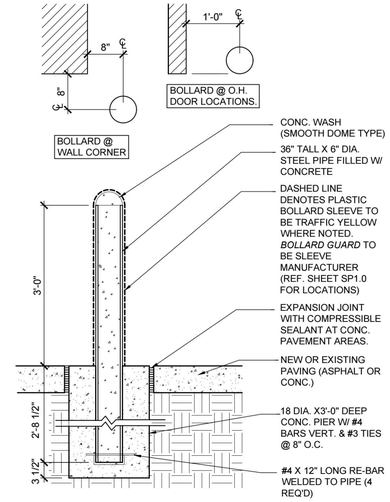

04 BOLLARD DETAIL
SCALE: 3/4"=1'-0"

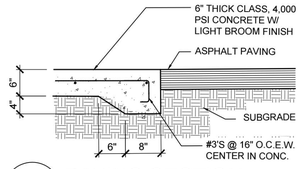

03 PAVING SECTION
SCALE: 3/4"=1'-0"

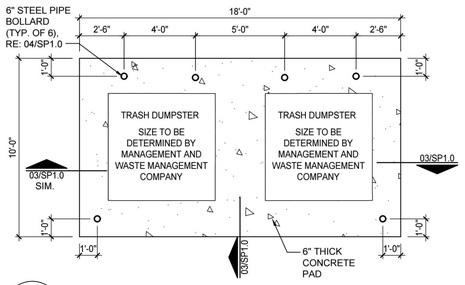

02 DUMPSTER ENCLOSURE
SCALE: 1/4"=1'-0"

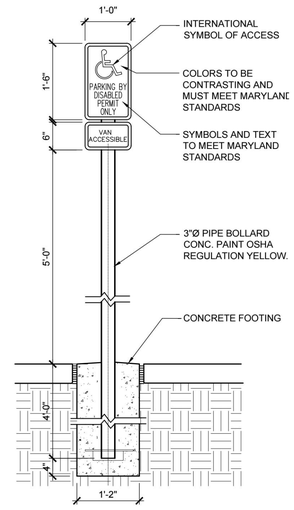

05 ACCESSIBLE SIGN DETAIL
SCALE: 3/4"=1'-0"

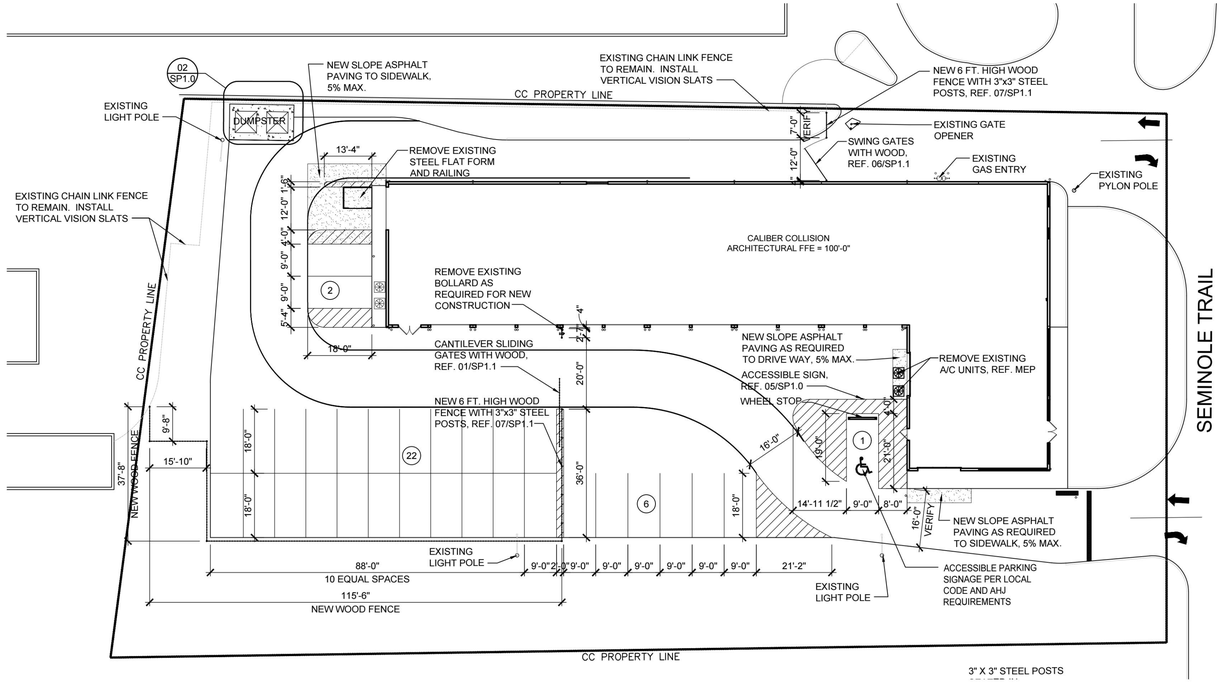

01 SITE PLAN
SCALE: 1"=20'-0"

NORTH

SITE DATA

ACRES..... ±1.0 ACRES

BUILDING..... 9,200 SQ. FT.

PARKING:

SHORT TERM VEHICLE STORAGE:.....24 SPACES
EMPLOYEE/ CUSTOMER SPACES:..... 7 SPACES

TOTAL PARKING PROVIDED:.....31 SPACES
(INCLUDING ACCESSIBLE SPACES)

SITE GENERAL NOTES:

1. ALL ACCESSIBLE SIGNS, SYMBOLS, AND RAMP SURFACES ARE TO MEET LOCAL CODE JURISDICTION REQUIREMENTS.

2. PROVIDE A BID ALTERNATE FOR INSTALLING SELF LOCKING VINYL PRIVACY SLATS BY MASTER HALCO FIN/SLAT 1000 SERIES, BEIGE COLOR, REF. SPECS (SEE SHEET CS.02).

3. STRIPE PARKING LOT AS SHOWN. SPACES ADJACENT TO BUILDINGS SHOULD MATCH EXISTING STRIPING SPACING AND LOCATIONS. PROVIDE 4" WIDE STRIPING, COLOR PER CITY STANDARDS.

6. PROVIDE A KNOX BOX 3500 SERIES AT THE MANUAL GATE LOCATIONS, MOUNT AT FIRE MARSHALS REQUIRED HEIGHT.

COMMONWEALTH OF VIRGINIA
RICHARD BRET FLORY
Lic. No. 019094
ARCHITECT
01/16/2021

Bret FLORY

ARCHITECT:
BRET FLORY
1913 GARDENGROVE COURT
PLANO, TX 75075
P: 972.467.9749

CALIBER COLLISION (BUILDING RENOVATION) CHARLOTTESVILLE, VA

DATE:
01/16/2021

PROJECT NUMBER:
20064

REVISIONS

NO	DATE

DRAWINGS ISSUED FOR:
PERMIT

SHEET NUMBER
SP1.0

SITE PLAN AND DETAILS

COPYRIGHT © 2021

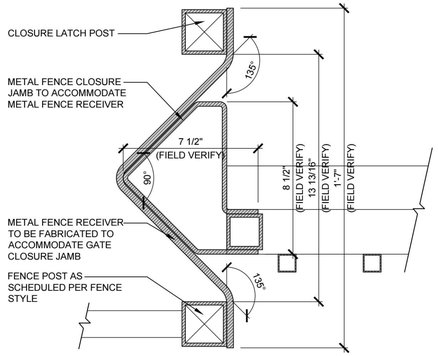

05 FENCE RECEIVER DETAIL
SCALE: 3"=1'-0"

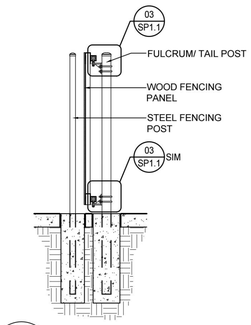

04 GATE SECTION
SCALE: 3/8"=1'-0"

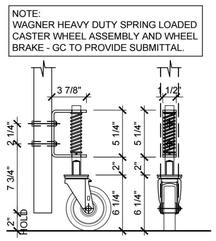

08 CASTER WHEEL
SCALE: 1 1/2"=1'-0"

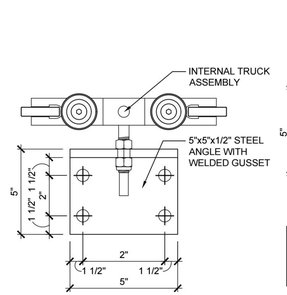

FRONT VIEW

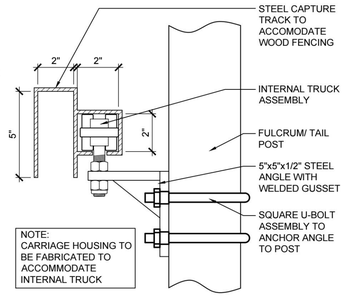

SIDE VIEW

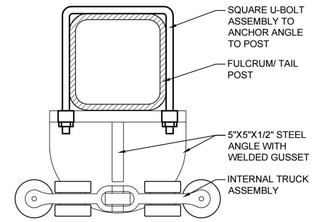

TOP VIEW

03 DETAIL
SCALE: N.T.S.

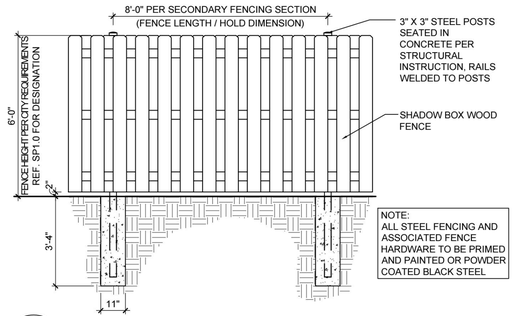

07 PARTIAL CHAIN LINK FENCE ELEVATION
SCALE: 3/8"=1'-0"

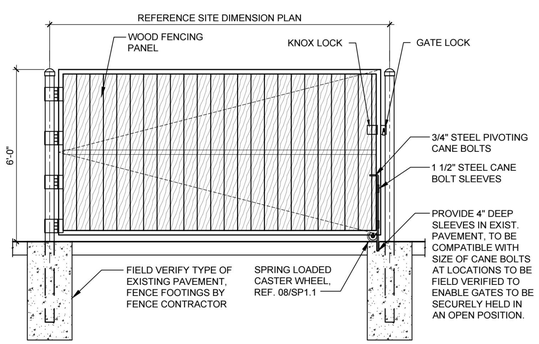

06 SWING FENCE GATE ELEVATION
SCALE: 3/8"=1'-0"

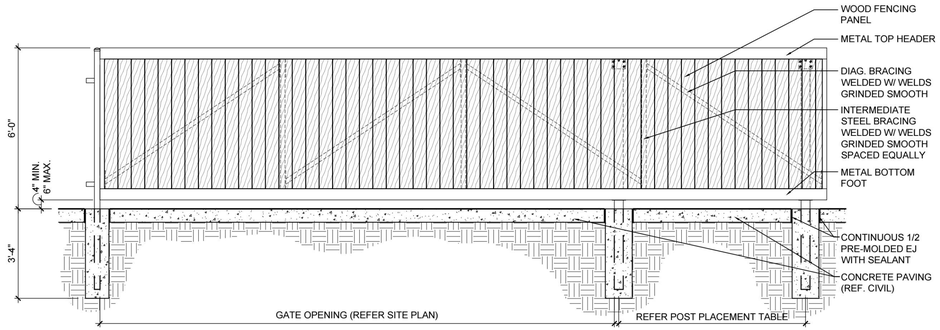

02 CANTILEVER SLIDING GATE ELEVATION
SCALE: 3/8"=1'-0"

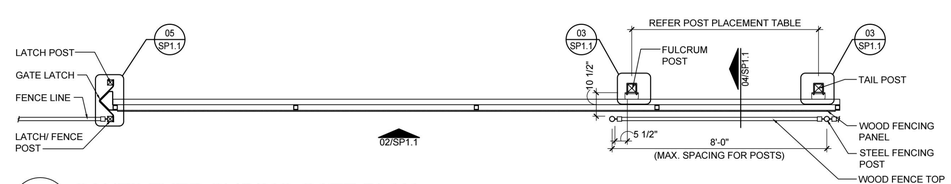

01 CANTILEVER SLIDING GATE PLAN
SCALE: 3/8"=1'-0"

COMMONWEALTH OF VIRGINIA
RICHARD BRET FLORY
Lic. No. 019094
ARCHITECT
01/16/2021

Bret FLORY

ARCHITECT:
BRET FLORY
1913 GARDENGROVE COURT
PLANO, TX 75075
P: 972.467.9749

CALIBER COLLISION
(BUILDING RENOVATION)
CHARLOTTESVILLE, VA

DATE:
01/16/2021

PROJECT NUMBER:
20064

REVISIONS

NO	DATE

DRAWINGS ISSUED FOR:
PERMIT

SHEET NUMBER
SP1.1

SITE DETAILS

COPYRIGHT © 2021