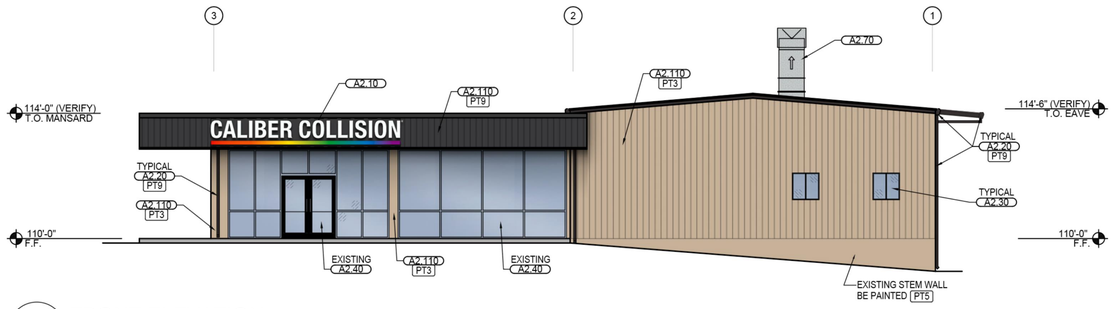

01 FRONT ELEVATION
SCALE: 1/8" = 1'-0"

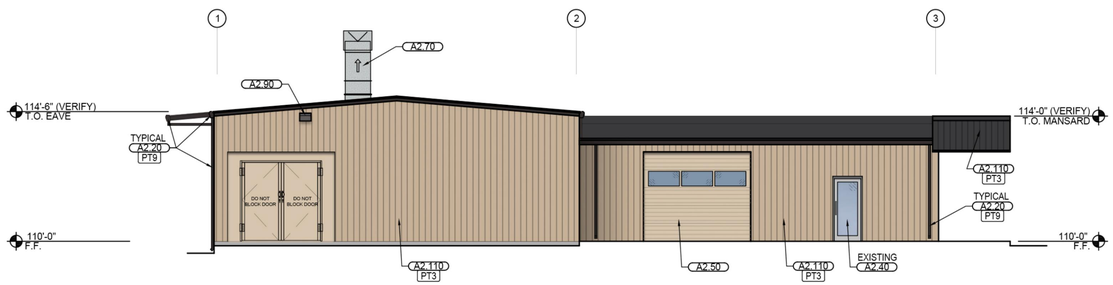

02 REAR ELEVATION
SCALE: 1/8" = 1'-0"

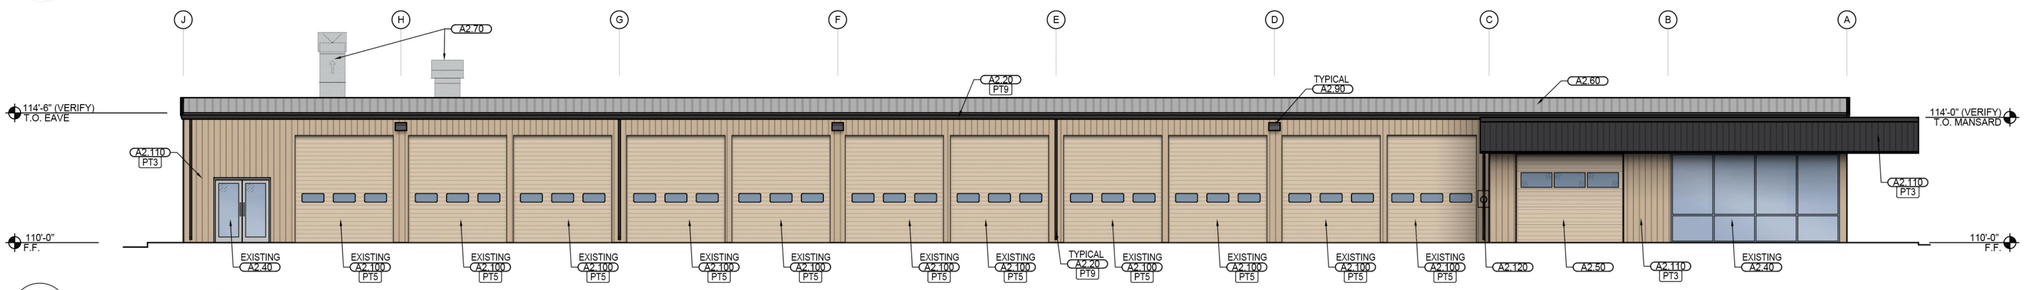

03 LEFT ELEVATION
SCALE: 1/8" = 1'-0"

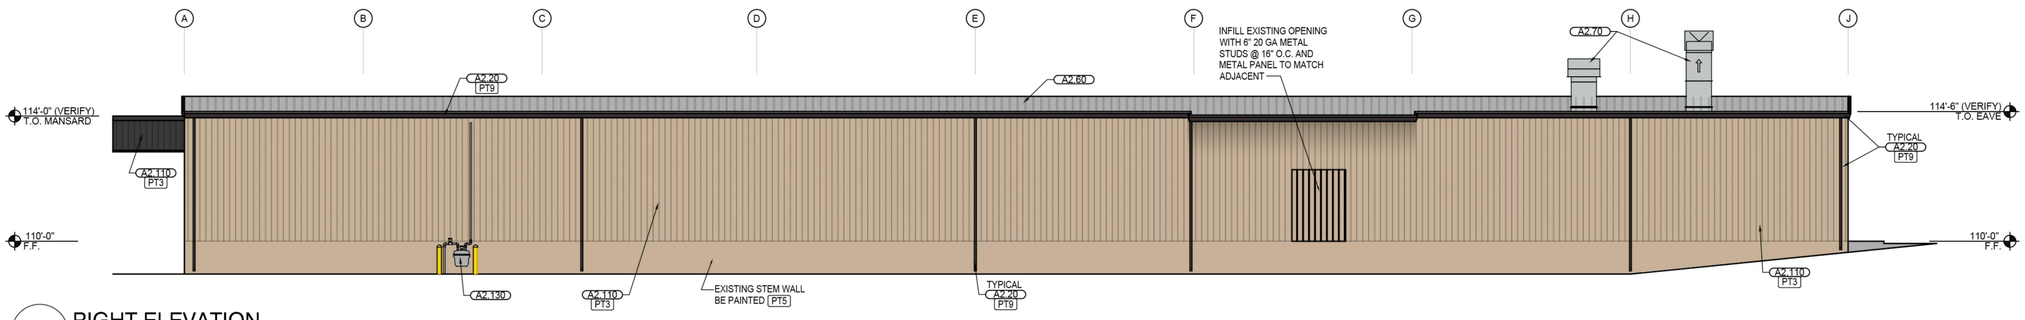

04 RIGHT ELEVATION
SCALE: 1/8" = 1'-0"

MATERIAL LEGEND

GENERAL NOTES:

1. ALL EXISTING EXTERIOR MATERIALS TO REMAIN.
2. CONTRACTOR TO VERIFY IF FIRE RETARDANT PLYWOOD BACKING FOR SIGNAGE IS NEEDED.
3. REFER SHEET A1.5 FOR FINISH AND MATERIAL DESIGNATIONS.
4. ALL EXTERIOR SURFACES TO BE PAINTED PER EXTERIOR ELEVATIONS. PAINT EXTERIOR (HM) DOORS TO MATCH ADJACENT PAINT COLOR. PAINT DOWNSPOUTS AND METAL COPING PT-9.
5. REPLACE ALL DAMAGED OR MISSING GUTTERS & DOWNSPOUTS.

FINISH LEGEND:

PT3	NOMADIC DESERT SW 6107
PT5	KILIM BEIGE - SW 6106
PT9	TRICORN BLACK SW 6258 LOW SHEEN - ULTRADEEP BASE

KEY NOTES:

A2.10	SIGNAGE (BY OTHERS).
A2.20	EXISTING METAL GUTTER AND DOWNSPOUT, REPAIR AS NEEDED, PAINT
A2.30	RECAULK EXISTING WINDOWS
A2.40	EXISTING STOREFRONT / GLAZING
A2.50	NEW OVERHEAD DOOR.
A2.60	EXISTING METAL BUILDING ROOFING.
A2.70	EXHAUST AND AIR INTAKE (REF. PAINT BOOTH SHEETS).
A2.80	EXISTING METAL COPING, PAINT
A2.90	EXISTING WALL MOUNTED LIGHT FIXTURE
A2.100	EXISTING SECTIONAL DOOR TO REMAIN.
A2.110	EXISTING METAL PANEL, PAINT
A2.120	EXISTING ELECTRIC METER
A2.130	EXISTING GAS METER
A2.140	WALL LOUVER, REFER DETAILS 09-10/A6.2 AND MEP

01/16/2021

Bret FLORY

ARCHITECT:
RICHARD BRET FLORT
1913 GARDENGROVE COURT
PLANO, TX 75075
P: 972.467.9749

CALIBER COLLISION (BUILDING RENOVATION) CHARLOTTESVILLE, VA

DATE:
01/16/2021

PROJECT NUMBER:
20064

REVISIONS

NO	DATE

DRAWINGS ISSUED FOR:
PERMIT

SHEET NUMBER
A2.0

EXTERIOR ELEVATIONS

COPYRIGHT © 2021

PROPOSED FACADE, FENCE AND LANDSCAPING

KEY MAP

EXISTING SITE

COMMONWEALTH OF VIRGINIA
RICHARD BRET FLORY
Lic. No. 019094
ARCHITECT
01/16/2021

Bret FLORY

ARCHITECT:
BRET FLORY
1913 GARDENGROVE COURT
PLANO, TX 75075
P: 972.467.9749

CALIBER COLLISION
(BUILDING RENOVATION)
CHARLOTTESVILLE, VA

DATE:
01/16/2021

PROJECT NUMBER:
20064

REVISIONS

NO	DATE

DRAWINGS ISSUED FOR:
PERMIT

SHEET NUMBER

PROPOSED
SITE PERSPECTIVE

COPYRIGHT © 2021