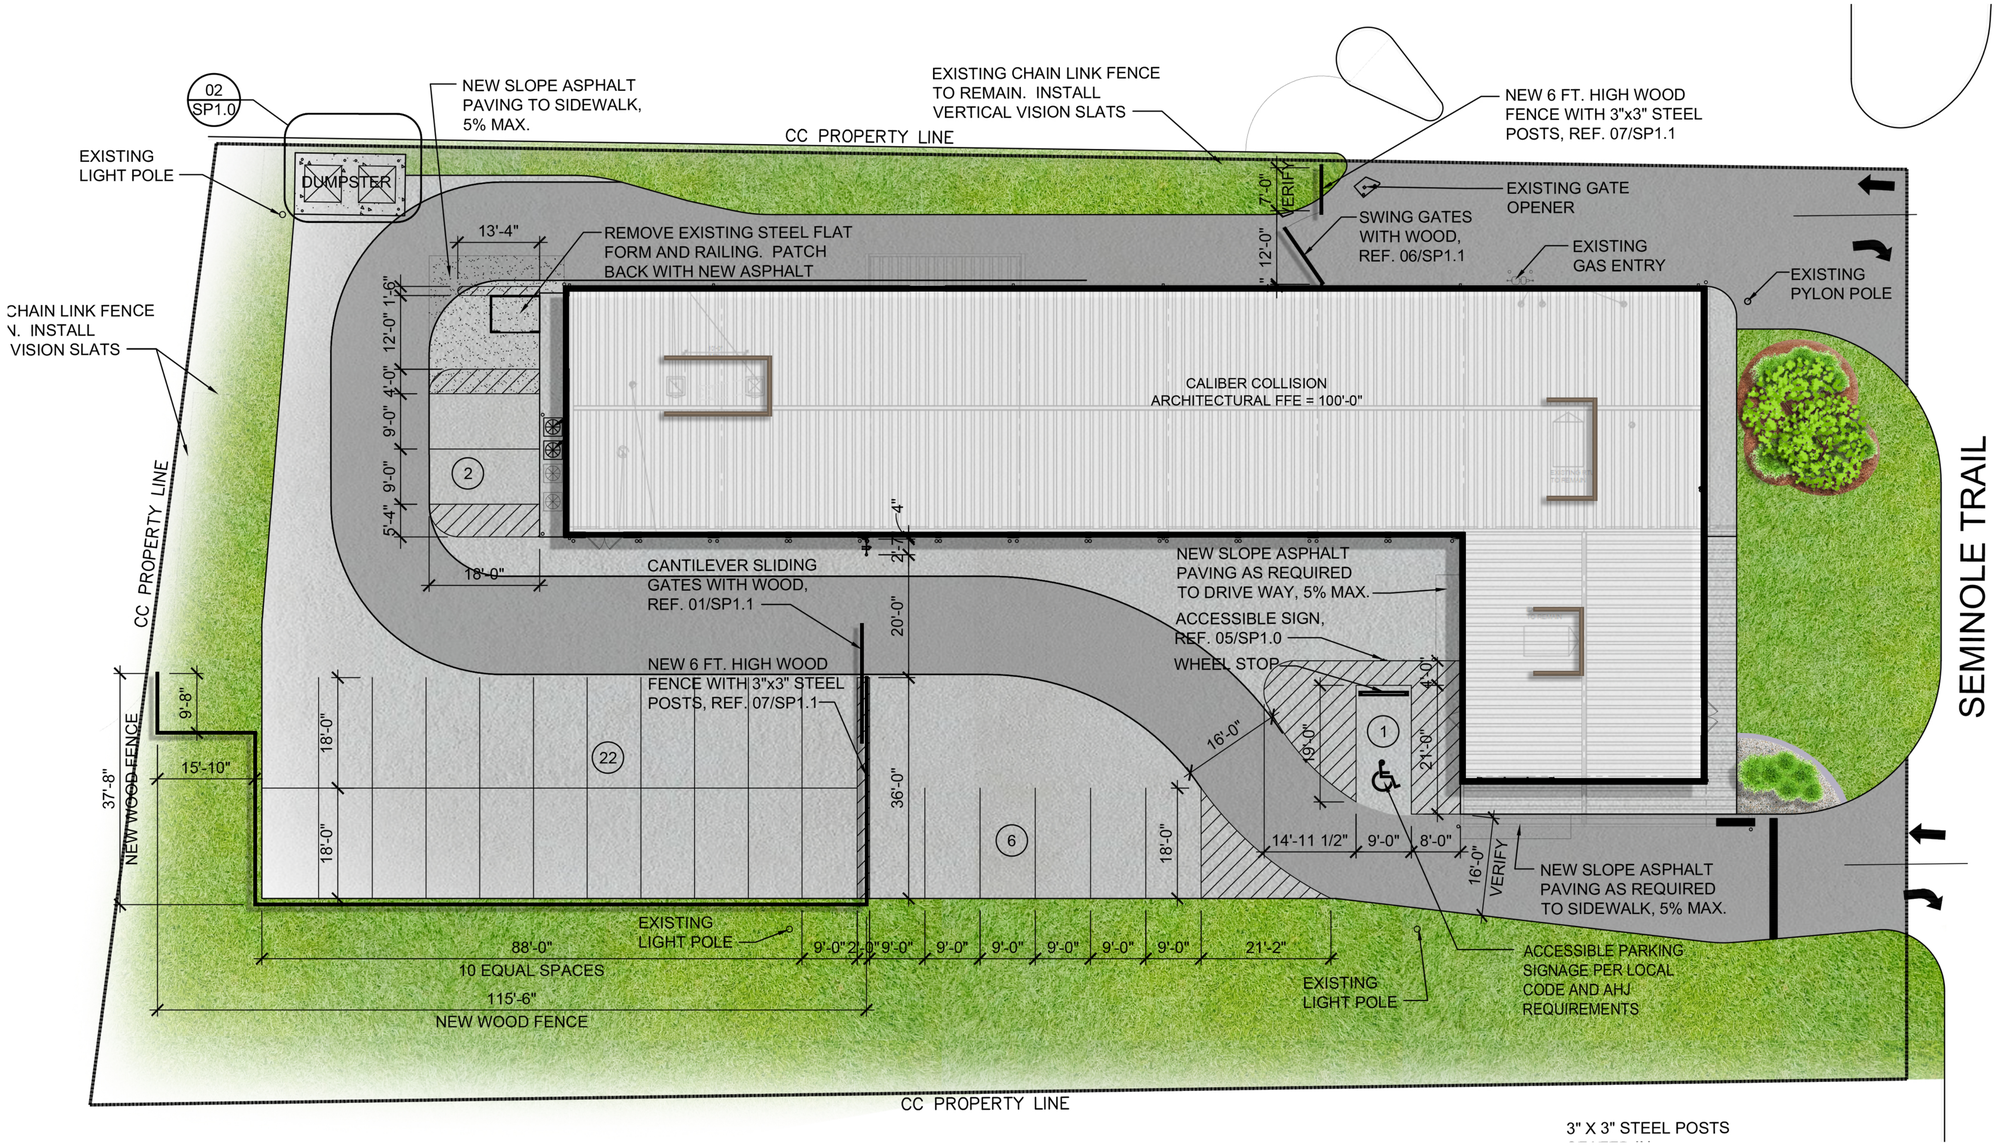

01 SITE PLAN
SCALE: 1"=20'-0"

COMMONWEALTH OF VIRGINIA
RICHARD BRET FLORY
LIC. NO. 019094
ARCHITECT
01/16/2021

Bret FLORY

ARCHITECT:
BRET FLORY
1913 GARDENGROVE COURT
PLANO, TX 75075
P: 972.467.9749

CALIBER COLLISION
(BUILDING RENOVATION)
CHARLOTTESVILLE, VA

DATE:
01/16/2021

PROJECT NUMBER:
20064

REVISIONS

NO	DATE

DRAWINGS ISSUED FOR:
PERMIT

SHEET NUMBER

COPYRIGHT © 2021