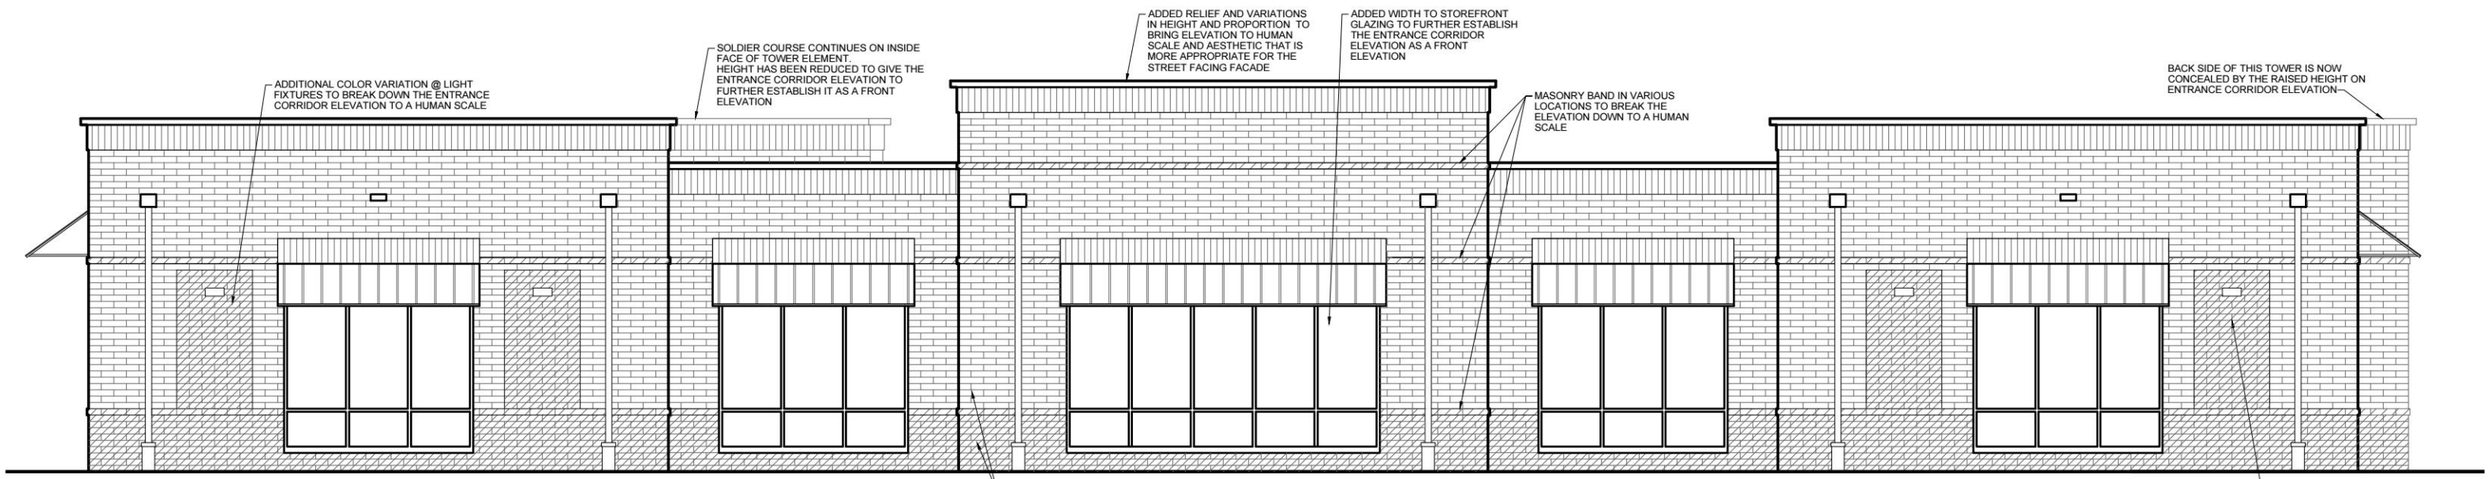


MECHANICAL EQUIPMENT NOTE:
ALL MECHANICAL EQUIPMENT (INCLUDING VACUUM MACHINE) IS LOCATED AT THE INTERIOR OF THE BUILDING, THEREFORE 'VISIBILITY OF ALL MECHANICAL EQUIPMENT FROM THE ENTRANCE CORRIDOR IS ELIMINATED'

WINDOW GLAZING NOTE:
VISIBLE LIGHT TRANSMITTANCE (VLT) SHALL NOT DROP BELOW 40%. VISIBLE LIGHT REFLECTANCE (VLR) SHALL NOT EXCEED 30%.

ENTRANCE CORRIDOR ELEVATION
PROPOSED REVISION ADDRESSING ARB COMMENTS
1-12-2021

February 17, 2020

East Elevation
Scale: 3/16" = 1'-0"

North (Entry) Elevation
Scale: 3/16" = 1'-0"

West Elevation
Scale: 3/16" = 1'-0"

South (Exit) Elevation
Scale: 3/16" = 1'-0"

# Green Clean Auto Wash

Charlottesville, Virginia

SBA STUDIOS
ARCHITECTURAL DESIGN
614.562.7761 WWW.SBA-STUDIOS.COM